


SECTION KEY | SECTION A

Note: Section Key Map is for reference only; ponds may not reflect current configuration (typical all key maps).

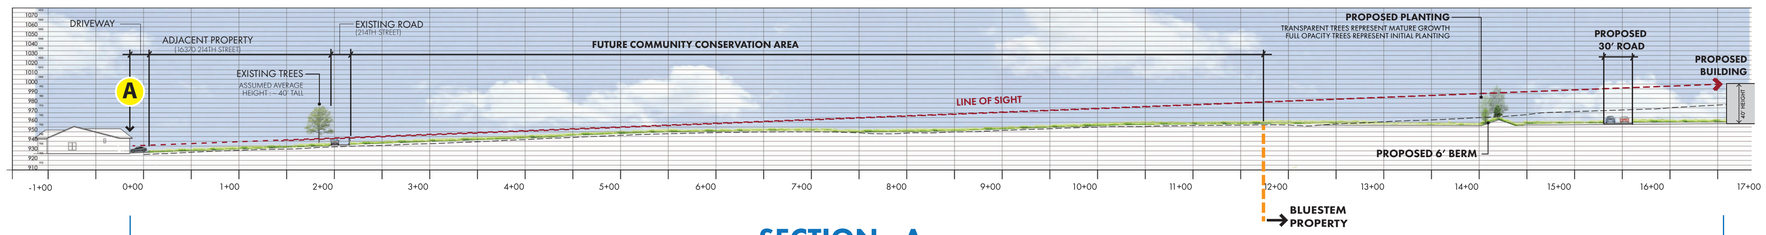


SECTION - A

~ 1,675 LF (0.32 MI) FROM 16370 214TH DRIVEWAY TO BUILDING



SECTION KEY | SECTION B

Note: Section Key Map is for reference only; ponds may not reflect current configuration (typical all key maps).

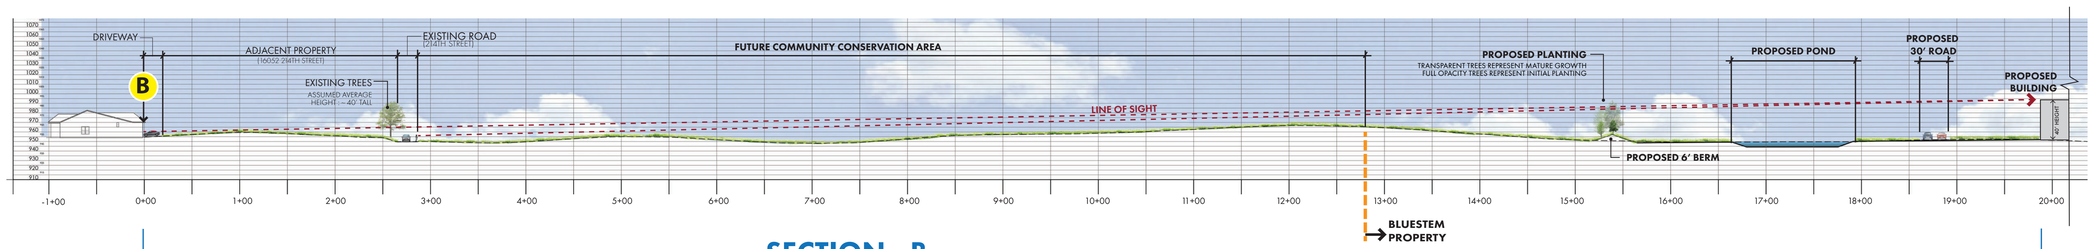


SECTION - B

~ 1,990 LF (0.38 MI) FROM 16052 214TH DRIVEWAY TO BUILDING




SECTION KEY | SECTION C

Note: Section Key Map is for reference only; ponds may not reflect current configuration (typical all key maps).

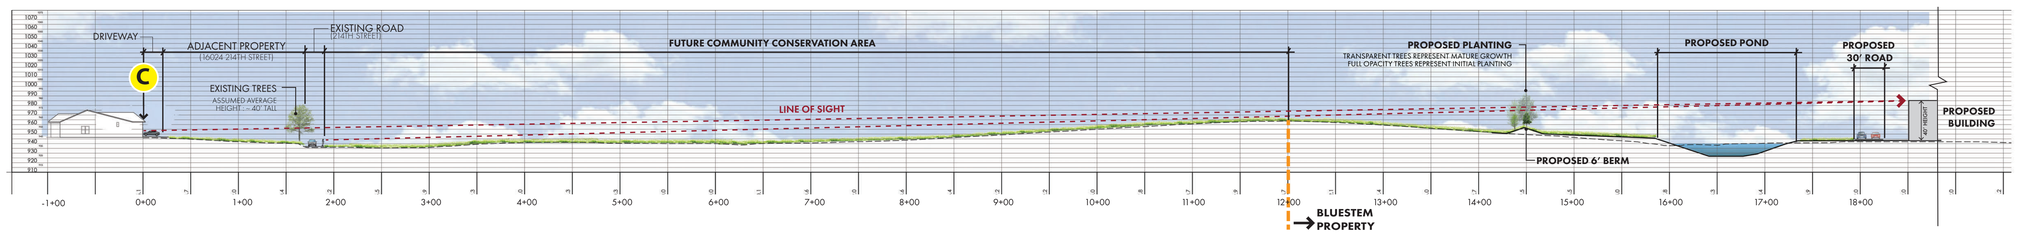


SECTION - C

~ 1,920 LF (0.36 MI) FROM 16024 214TH DRIVEWAY TO BUILDING

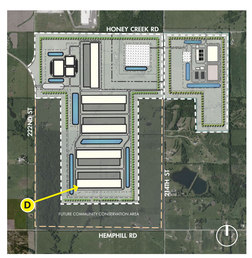

SECTION KEY | SECTION D

Note: Section Key Map is for reference only; ponds may not reflect current configuration (typical all key maps).

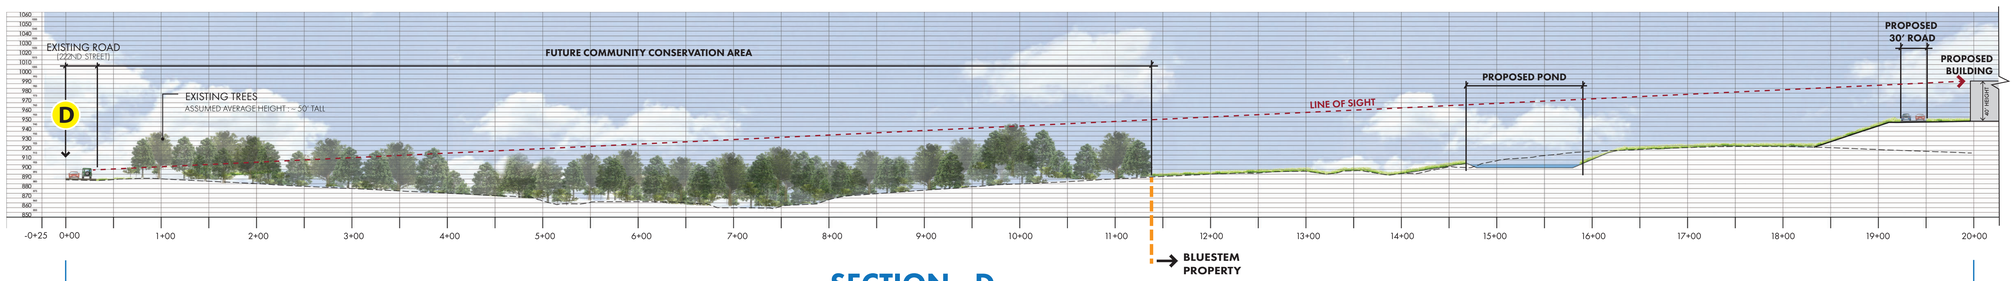

SECTION - D

~ 2,000 LF (0.38 MI) FROM 15731 222ND STREET TO BUILDING

LINE OF SIGHT DIAGRAMS

Z:\33896\33896.0000\LA\Illustrative Files\2D - Tonganoxie Data Center\ai


BLUESTEM DATA CENTER

TONGANOXIE COUNTY | KANSAS

AUGUST 17, 2026


THOMAS & HUTTON

This map illustrates a general plan of the development which is for discussion purposes only, does not limit or bind the owner/developer, and is subject to change and revision without prior written notice to the holder. Dimensions, boundaries, and position locations are for illustrative purposes only and are subject to an accurate survey and property description.

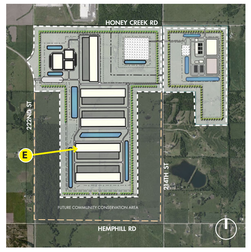


SECTION KEY | SECTION E

Note: Section Key Map is for reference only; ponds may not reflect current configuration (typical all key maps).

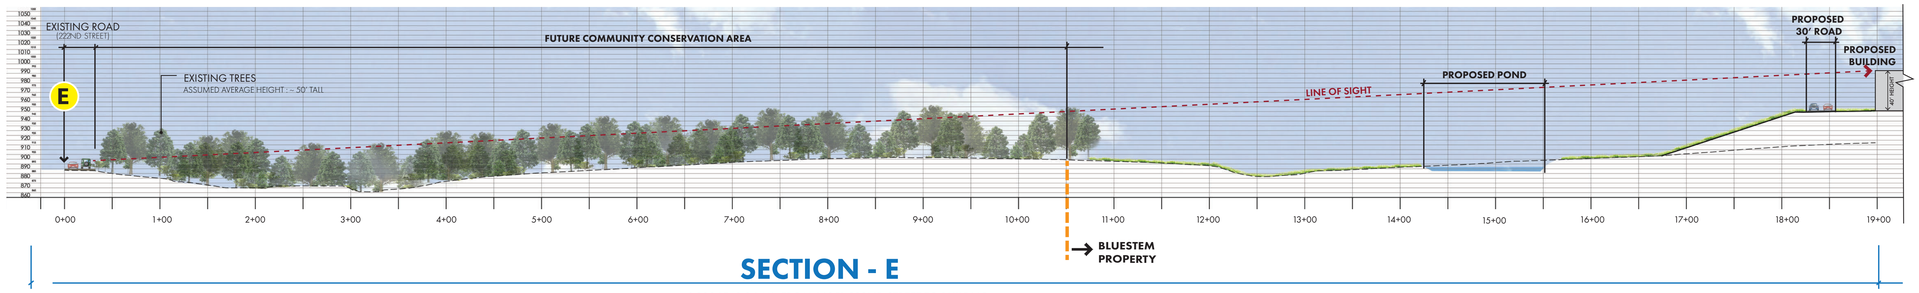


SECTION - E

~ 1,900 LF (0.36 MI) FROM 16051 222ND STREET TO BUILDNG

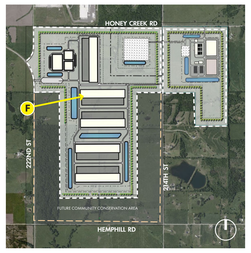


SECTION KEY | SECTION F

Note: Section Key Map is for reference only; ponds may not reflect current configuration (typical all key maps).

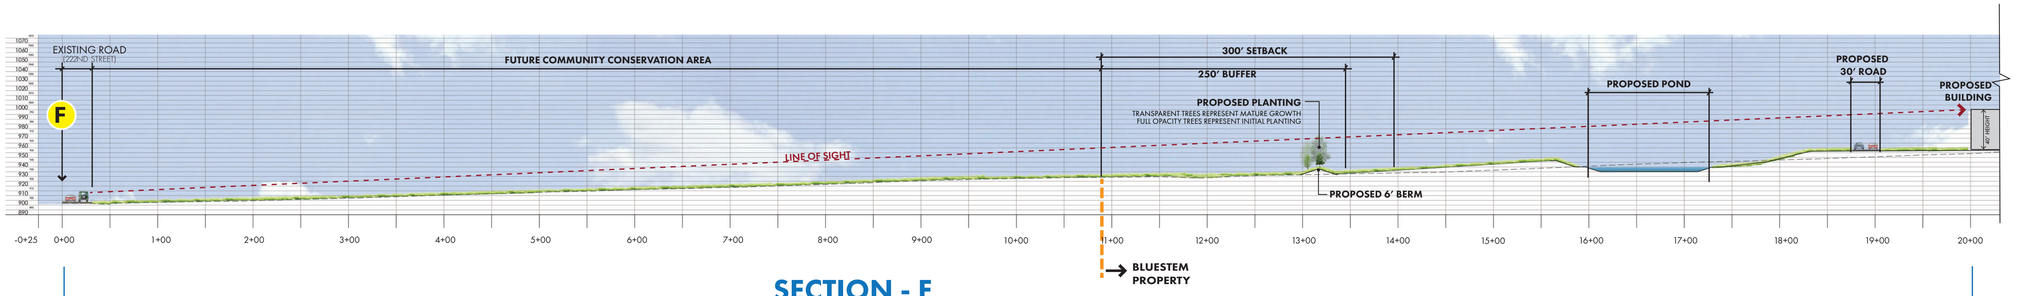


SECTION - F

~ 1,997 LF (0.38 MI) FROM 16281 222ND STREET TO BUILDING

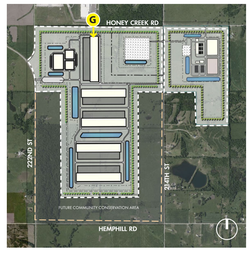


SECTION KEY | SECTION G

Note: Section Key Map is for reference only; ponds may not reflect current configuration (typical all key maps).

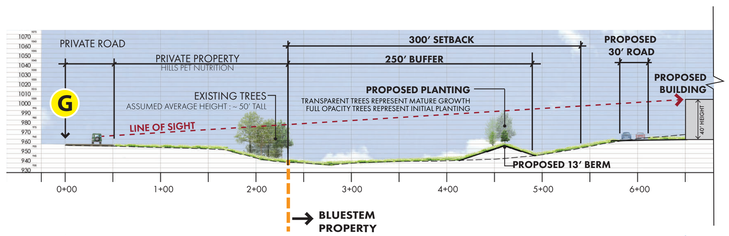


SECTION - G

~ 650 LF (0.12 MI) FROM HIILS PET NUTRITION PROPERTY TO BUILDING

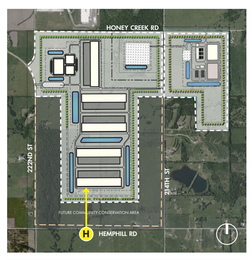

SECTION KEY | SECTION H

Note: Section Key Map is for reference only; ponds may not reflect current configuration (typical all key maps).

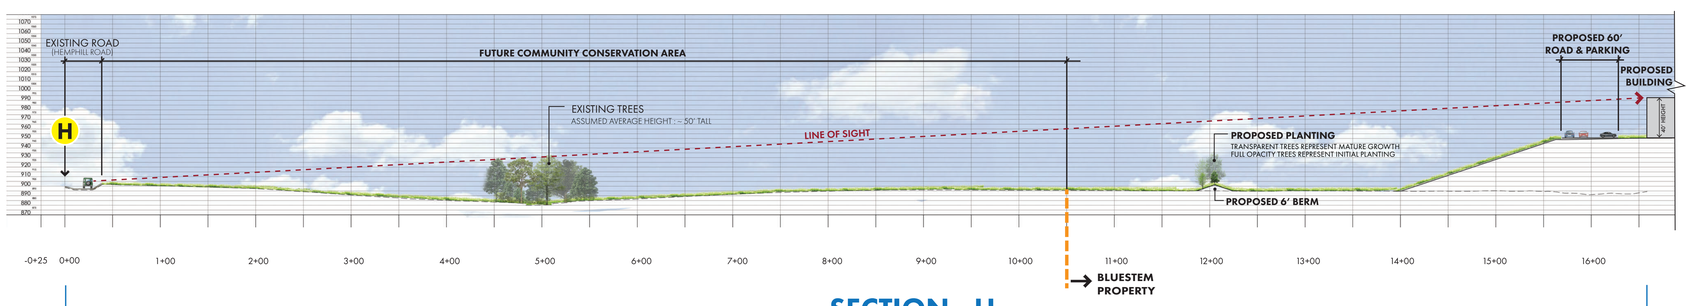

SECTION - H

~ 1,683 LF (0.32 MI) FROM HEMPHILL STREET TO BUILDING

LINE OF SIGHT DIAGRAMS

Z:\33896\33896.0000\LA\Illustrative Files\2D - Tonganoxie Data Center\ai


BLUESTEM DATA CENTER

TONGANOXIE COUNTY | KANSAS

AUGUST 17, 2026


THOMAS & HUTTON

This map illustrates a general plan of the development which is for discussion purposes only, does not limit or bind the owner/developer, and is subject to change and revision without prior written notice to the holder. Dimensions, boundaries, and position locations are for illustrative purposes only and are subject to an accurate survey and property description.

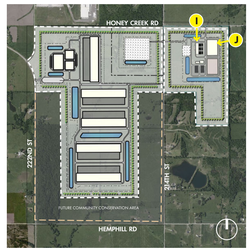


SECTION KEY | SECTION I & J

Note: Section Key Map is for reference only; ponds may not reflect current configuration (typical all key maps).

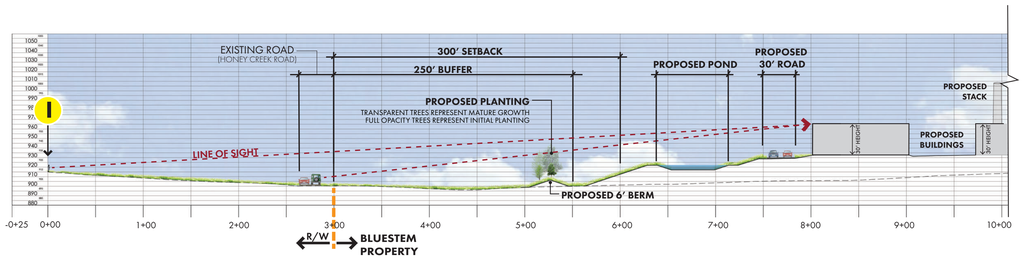


SECTION - I

~ 800 LF (0.15 MI) FROM NORTH OF HONEY CREEK ROAD TO BUILDING

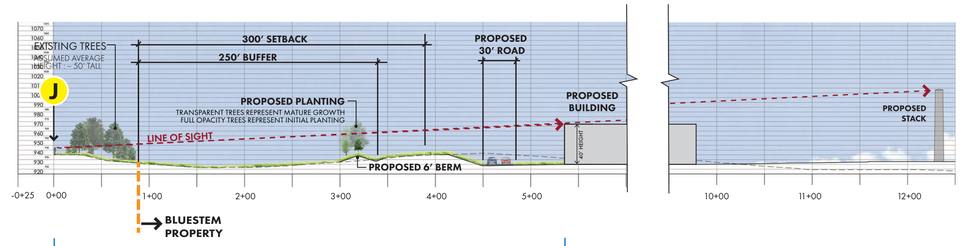


SECTION - J

~ 530 LF (0.10 MI) FROM ADJACENT PROPERTY EAST OF THE SITE TO BUILDING

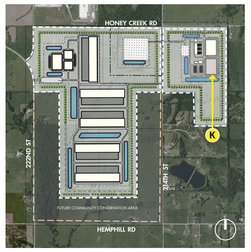


SECTION KEY | SECTION K

Note: Section Key Map is for reference only; ponds may not reflect current configuration (typical all key maps).

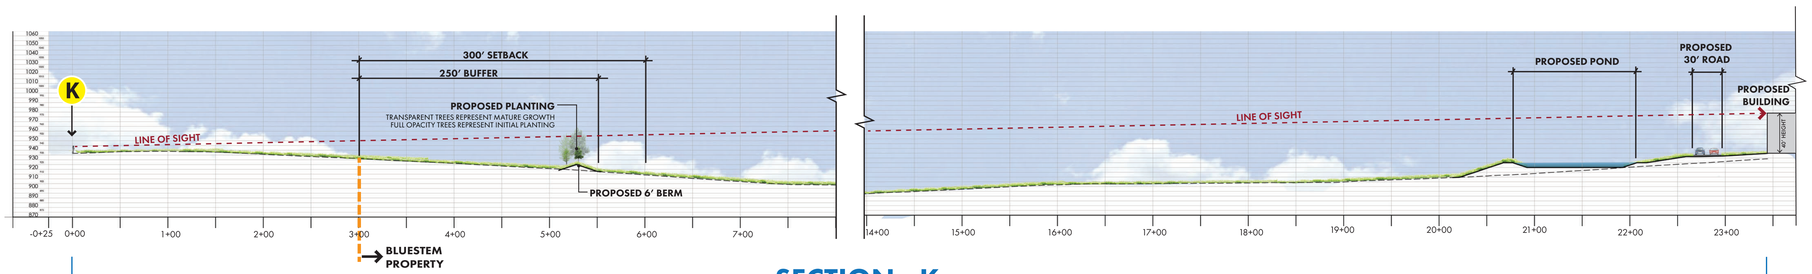

SECTION - K


~ 2,345 LF (0.44 MI) FROM ADJACENT PROPERTY TO BUILDING

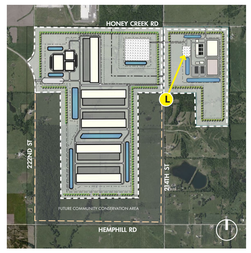

SECTION KEY | SECTION L


Note: Section Key Map is for reference only; ponds may not reflect current configuration (typical all key maps).

**BUFFER & SETBACK DIMENSIONS APPEAR SLIGHTLY WIDER ON PROFILE DUE TO THE ANGLE OF THE LINE OF SIGHT*

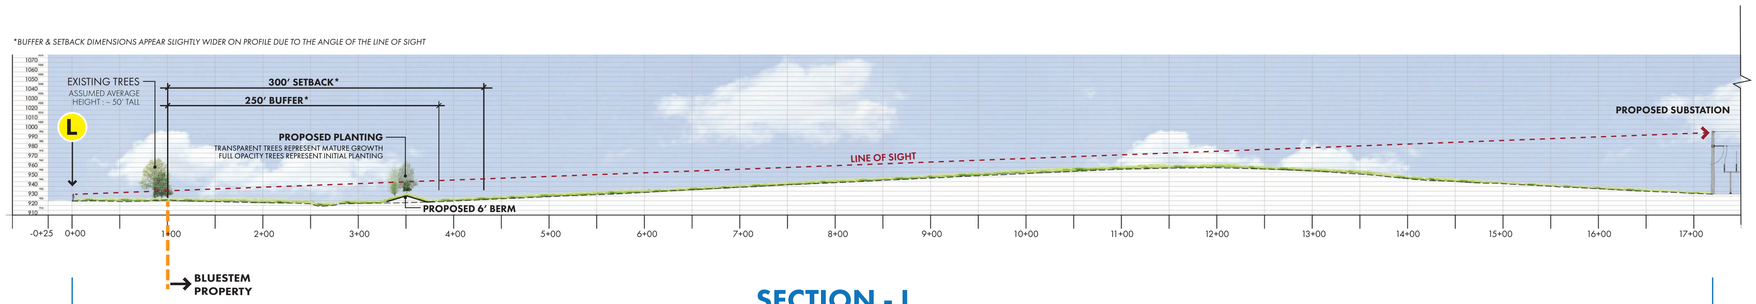


SECTION - L

~ 1,730 LF (0.32 MI) FROM ADJACENT PROPERTY TO SUBSTATION

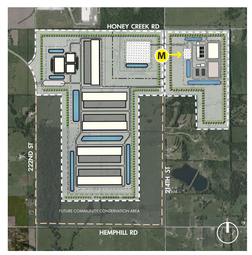

SECTION KEY | SECTION M

Note: Section Key Map is for reference only; ponds may not reflect current configuration (typical all key maps).

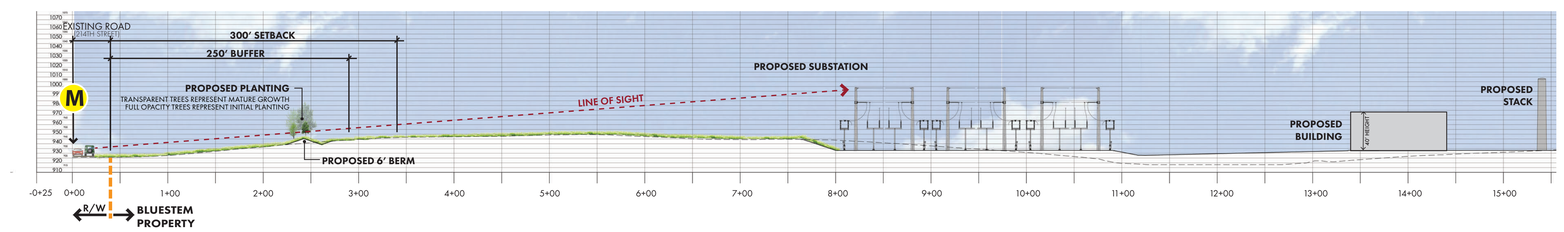

SECTION - M

~ 800 LF (0.14 MI) FROM 214TH STREET TO SUBSTATION

~ 1,340 LF (0.25 MI) FROM 214TH STREET TO BUILDING

LINE OF SIGHT DIAGRAMS

Z:\33896\33896.0000\LA\Illustrative Files\2D - Tonganoxie Data Center\ai

BLUESTEM POWER GENERATION

TONGANOXIE COUNTY | KANSAS

AUGUST 17, 2026

THOMAS & HUTTON

This map illustrates a general plan of the development which is for discussion purposes only, does not limit or bind the owner/developer, and is subject to change and revision without prior written notice to the holder. Dimensions, boundaries, and position locations are for illustrative purposes only and are subject to an accurate survey and property description.